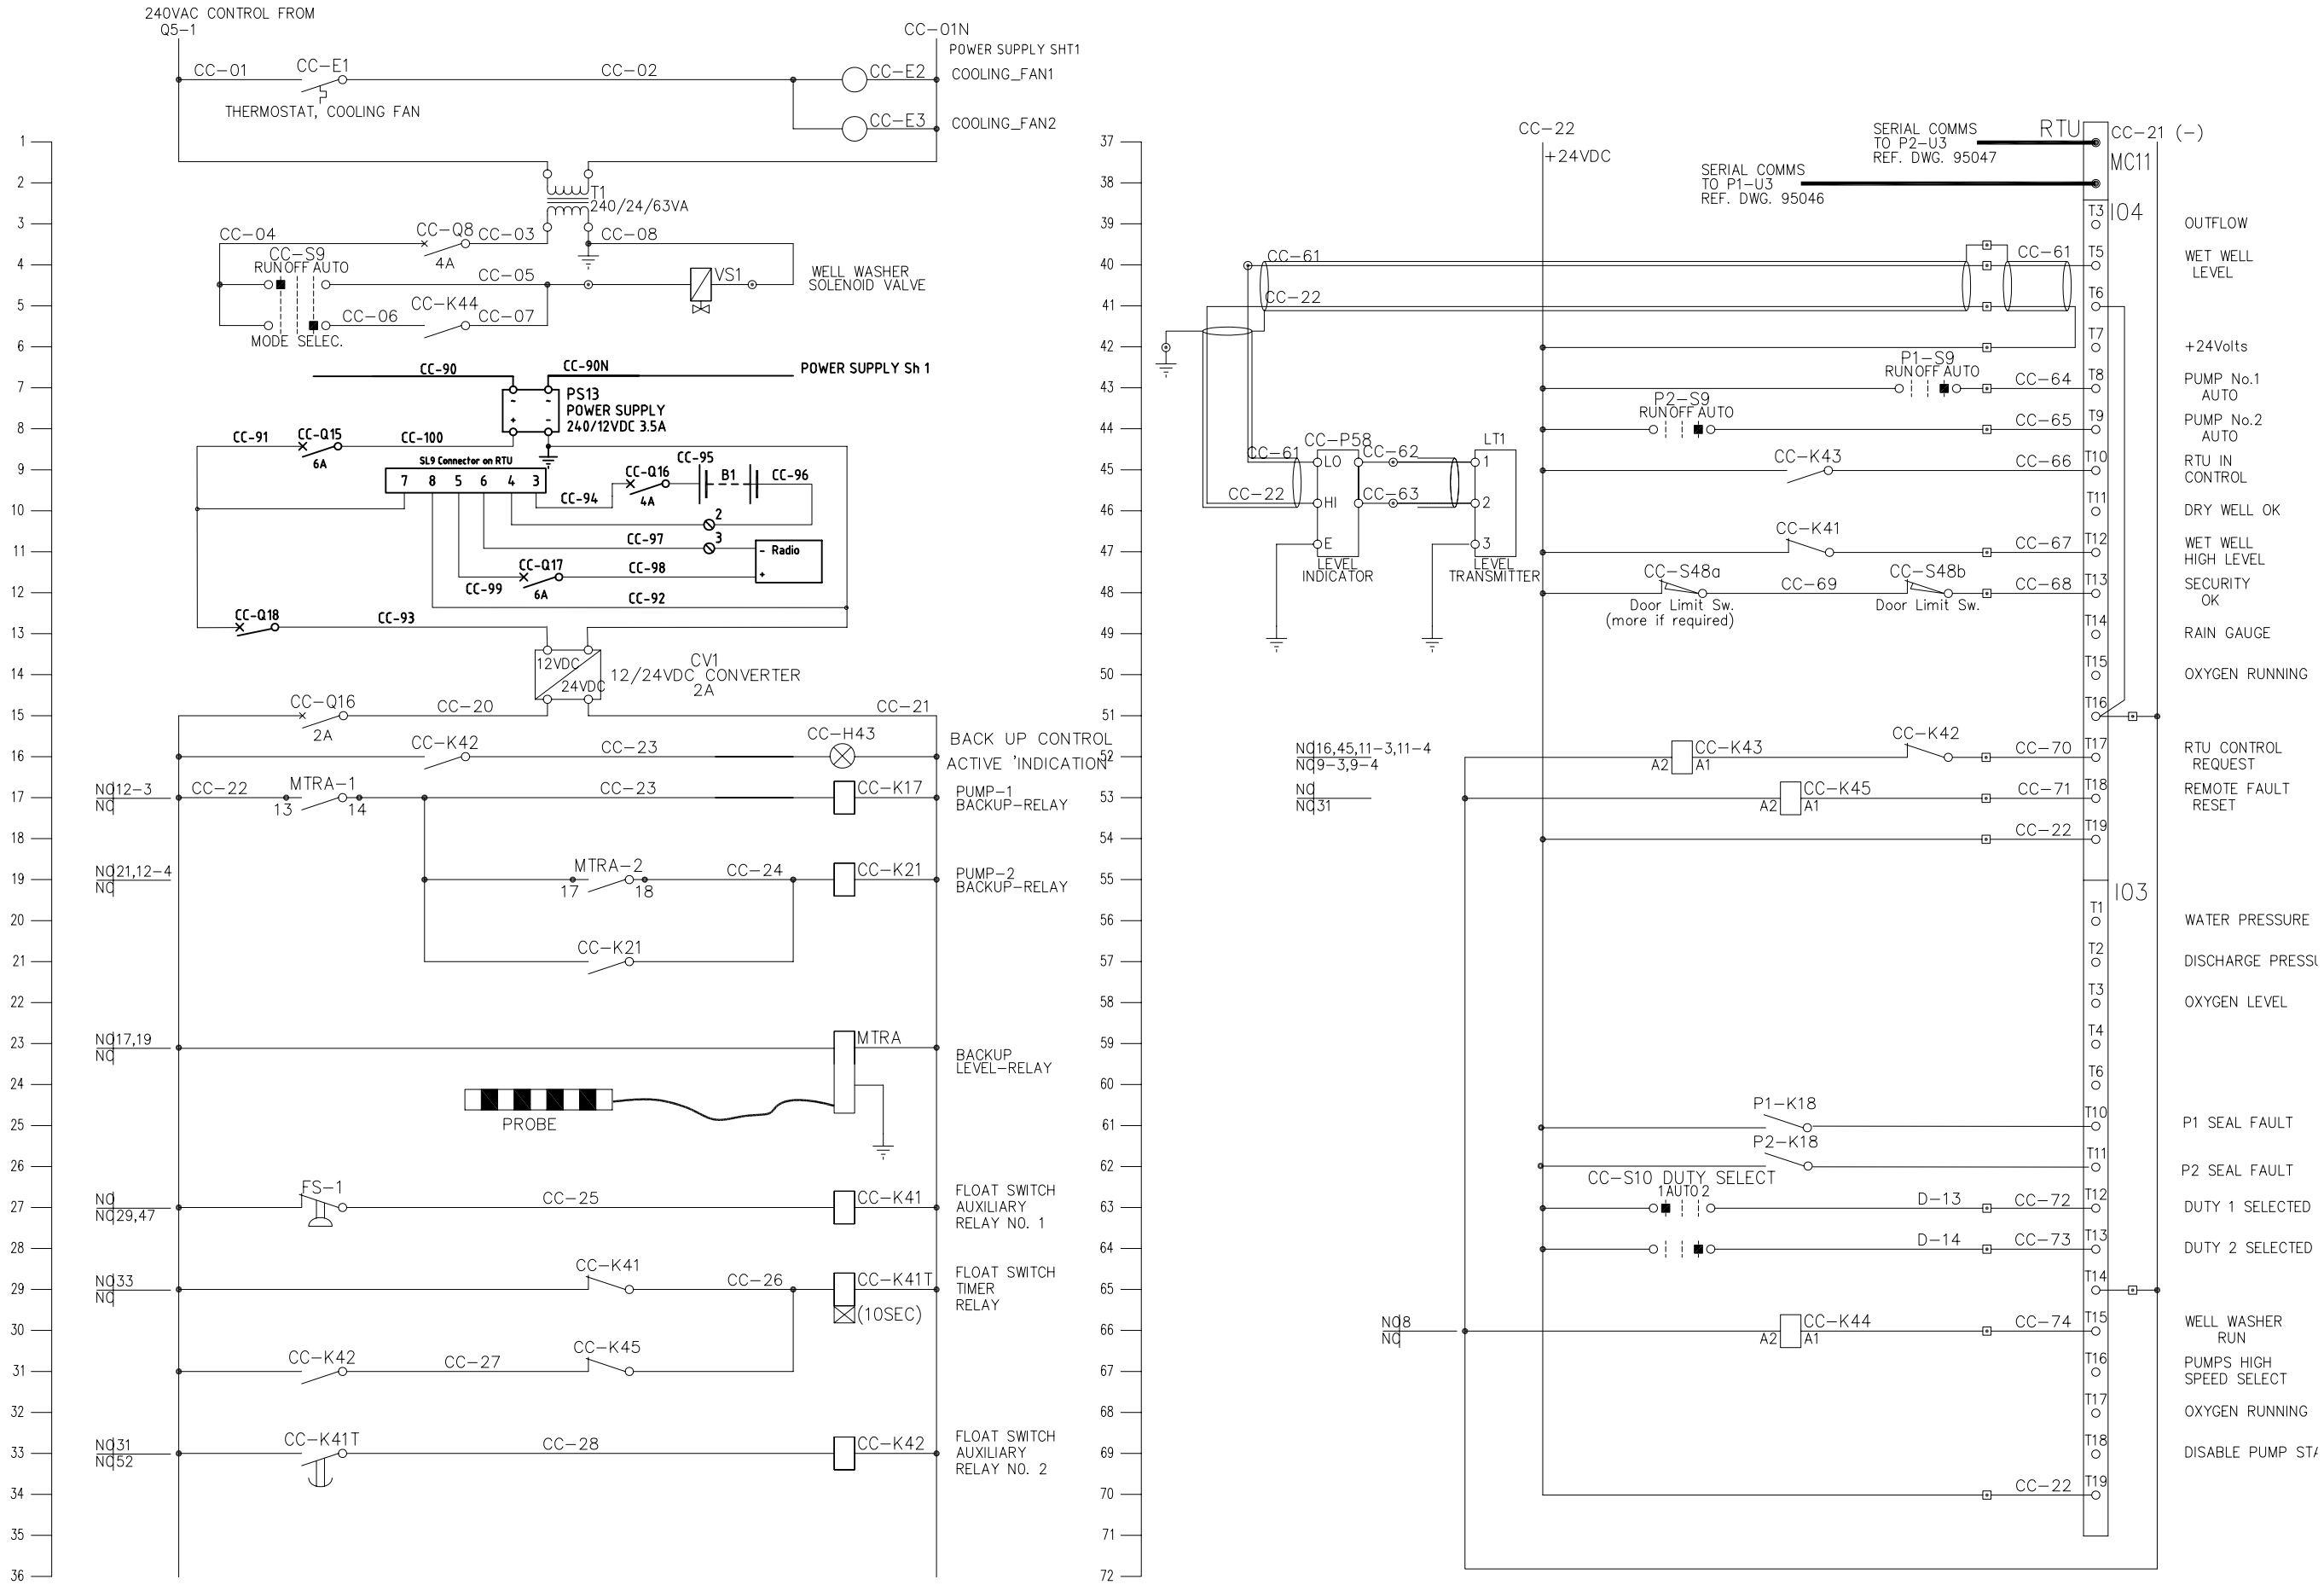

DRAWN BY: GoldCoastWater

TELEPHONE: (07) 5581 6661

DATE	APPROVED				
		A	B1, CV1 ADDED, P1-S9, P2-S9 REVISED	GLH	07/03/04
		B	DRAWING NUMBER WAS 03-07-822	LW	20/04/04
		C	CC-Q15 changed to 6A	LW	5/04/05
		D	CC-H43 MODS,P1,P2-S9 MODS	LW	28/06/05
		E	BATTERY WIRING SEAL FAULTS MODS	LW	12/02/07
		No.	AMENDMENT		APPROVED

PROJECT OFFICER

DESIGN NOT TO BE AMENDED WITHOUT REFERENCE TO DESIGN PROJECT OFFICER

DESIGN/DRAWN LW/GLH

DWG CHKD

DES CHKD

PROJECT FILE NAME G:BUS.REC./06-07-852

RECORDS FILE NO.

SURVEY FOLDER NO.

SURVEYED BY / DATE

SURVEY CHKD

BAR SCALES

DO NOT SCALE, USE FIGURED DIMENSIONS ONLY

Gold Coast City Council

GOLD COAST CITY COUNCIL
PO BOX 5042, GOLD COAST MC 9729

GoldCoastWater

ACCEPTED

FOR PROJECT ENQUIRIES
REFER ..... EXT .....

DATE

SCHEMATIC WIRING DIAGRAM WASTEWATER PUMP STATION

30 UP TO 75kW SOFT STARTING

PROJECT No. SS12

DATE MICROFILMED / /

SHEET 2 OF 6

DRAWING No. 06-07-852E