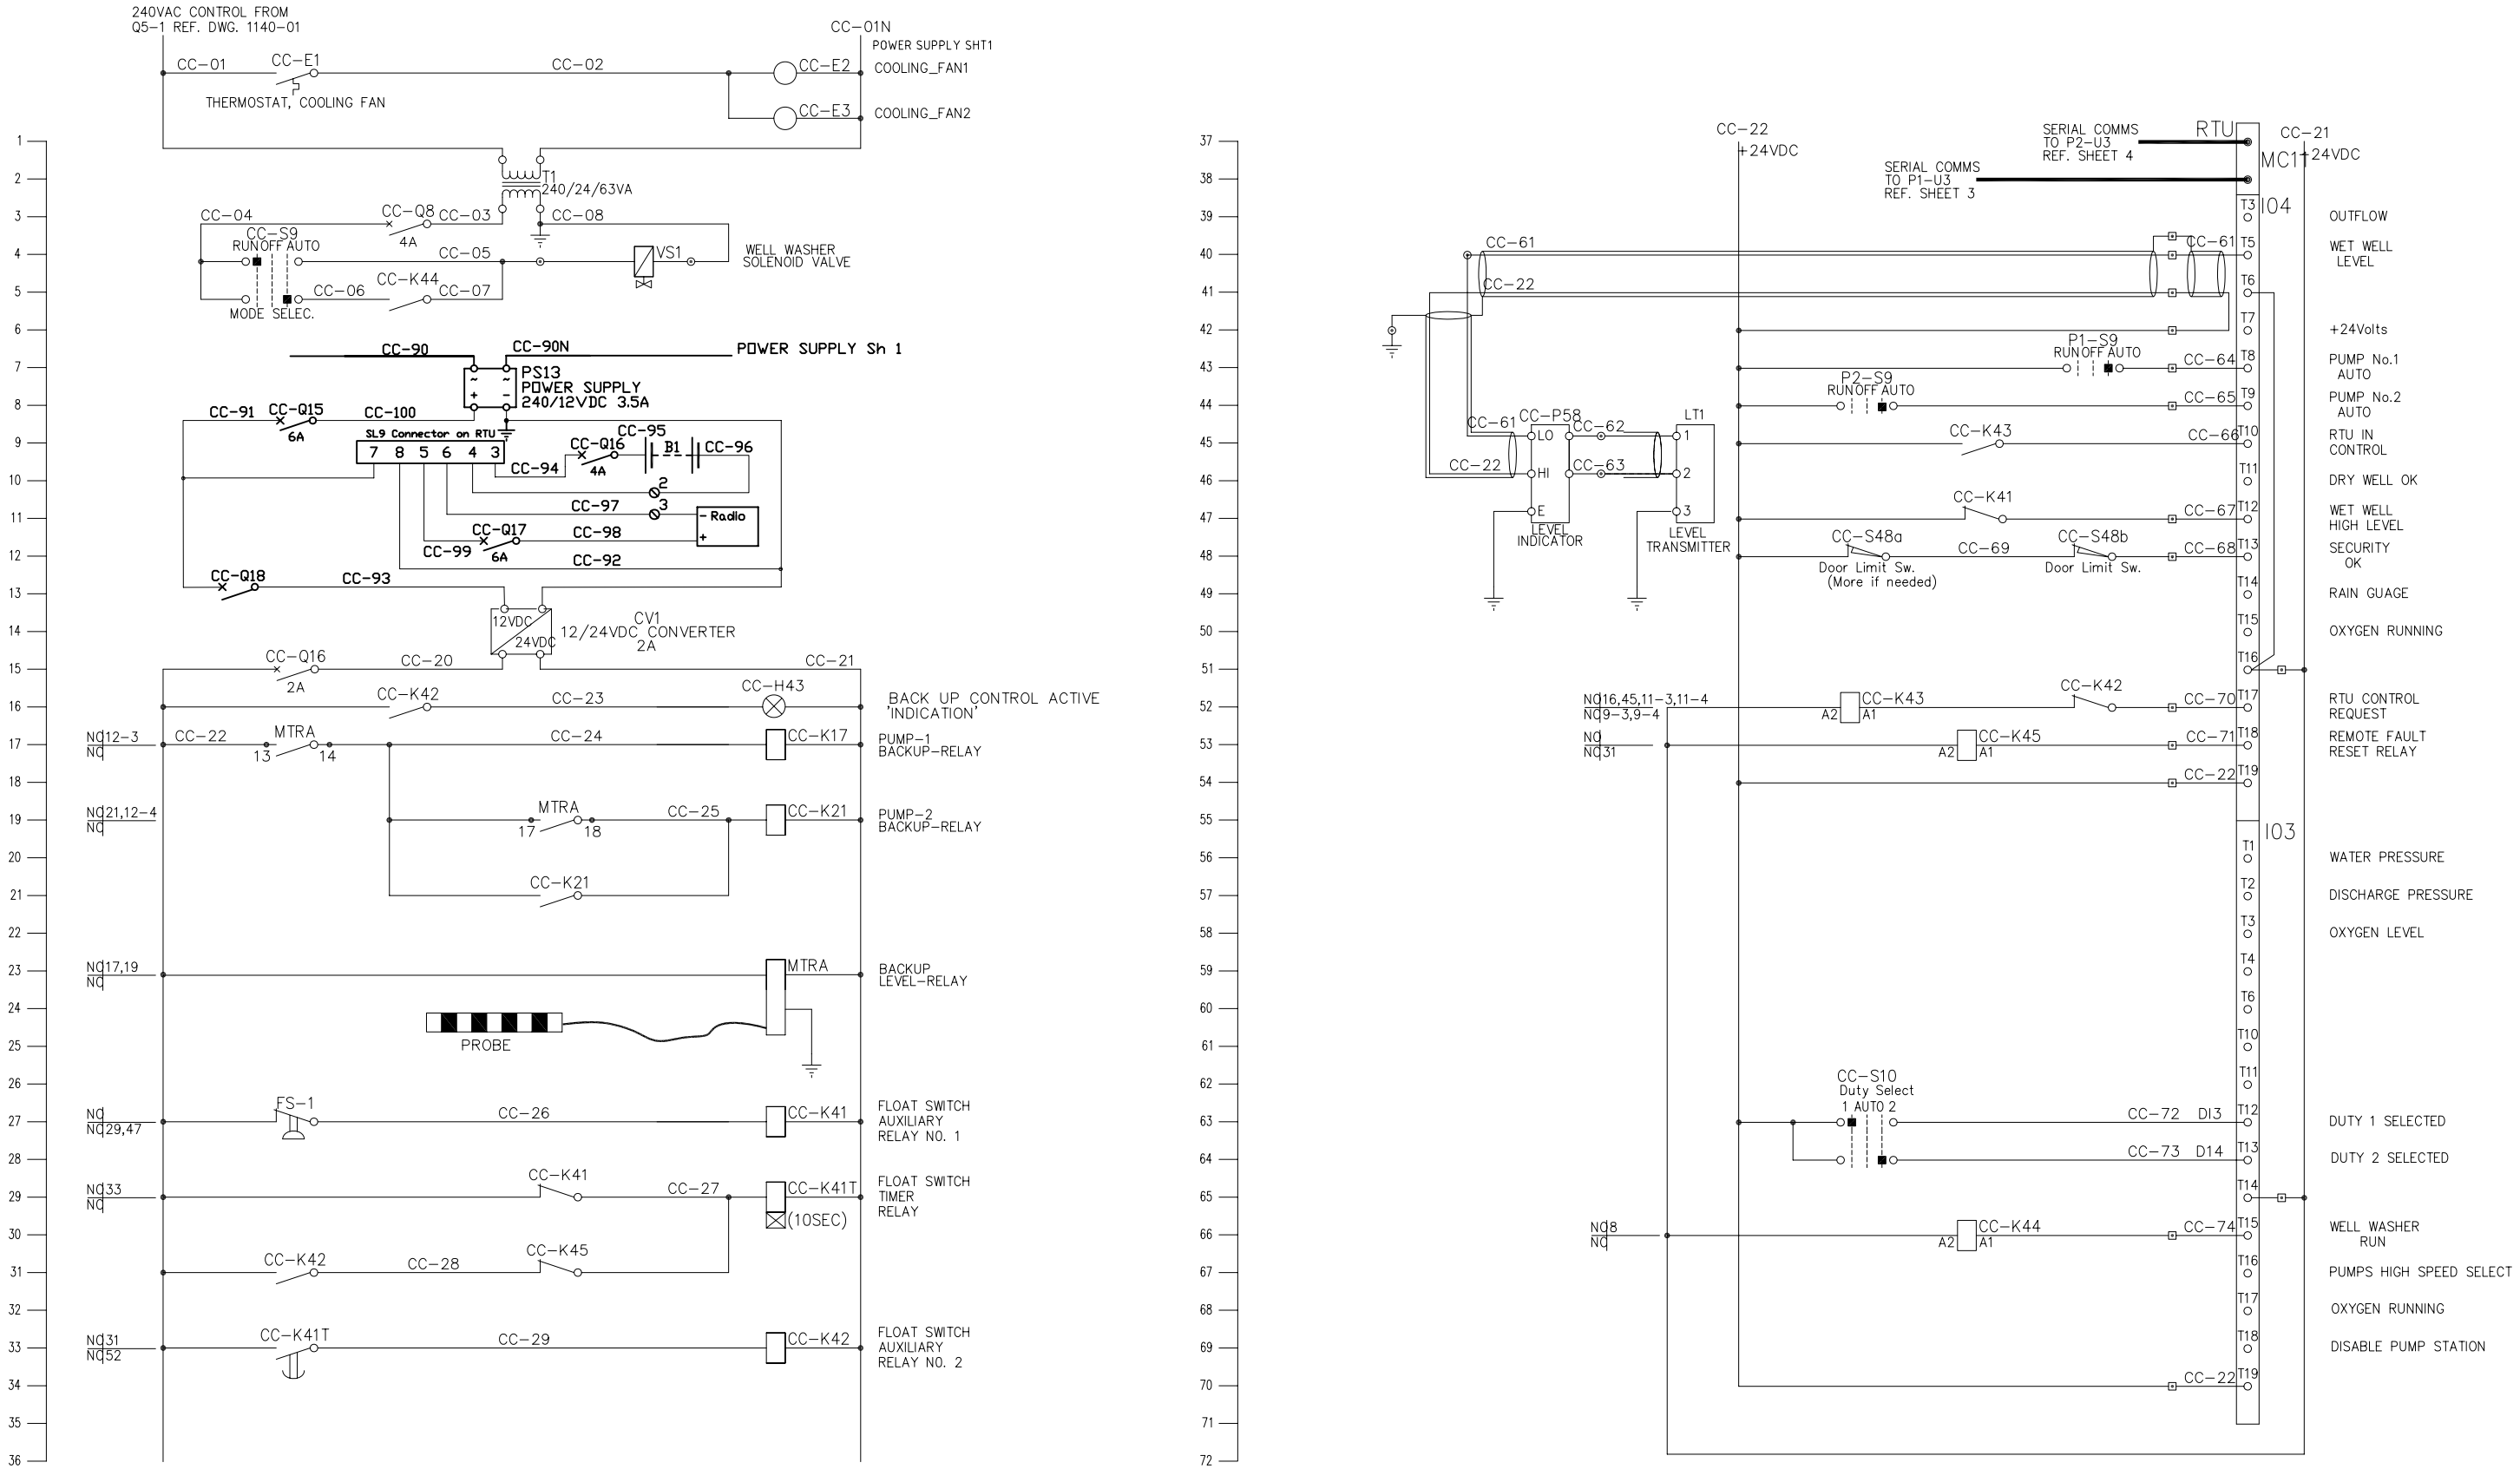

DRAWN BY: GoldCoastWater	PROJECT OFFICER	DESIGN NOT TO BE AMENDED WITHOUT REFERENCE TO DESIGN PROJECT OFFICER			BAR SCALES	Gold Coast City Council / GoldCoastWater
	DESIGN/DRAWN NJK					
	DWG CHKD			PROJECT FILE NAME G:BUS.REC./06-07-872		
	DES CHKD			RECORDS FILE NO. / SURVEY FOLDER NO.		
TELEPHONE: (07) 5581 6661	DATE / APPROVED	A BATTERY WIRING MODS	LW 12/02/07	SURVEYED BY / DATE / SURVEY CHKD	DO NOT SCALE, USE FIGURED DIMENSIONS ONLY	GOLD COAST CITY COUNCIL PO BOX 5042, GOLD COAST MC 9729
		No. AMENDMENT	APPROVED			ACCEPTED / FOR PROJECT ENQUIRIES REFER ....EXT .... / DATE

SCHEMATIC WIRING DIAGRAM
WASTEWATER PUMP STATION

VARIABLE SPEED DRIVE – FUJI

PROJECT No. SS12
DATE MICROFILMED / /
SHEET 2 OF 6
DRAWING No. 06-07-872A