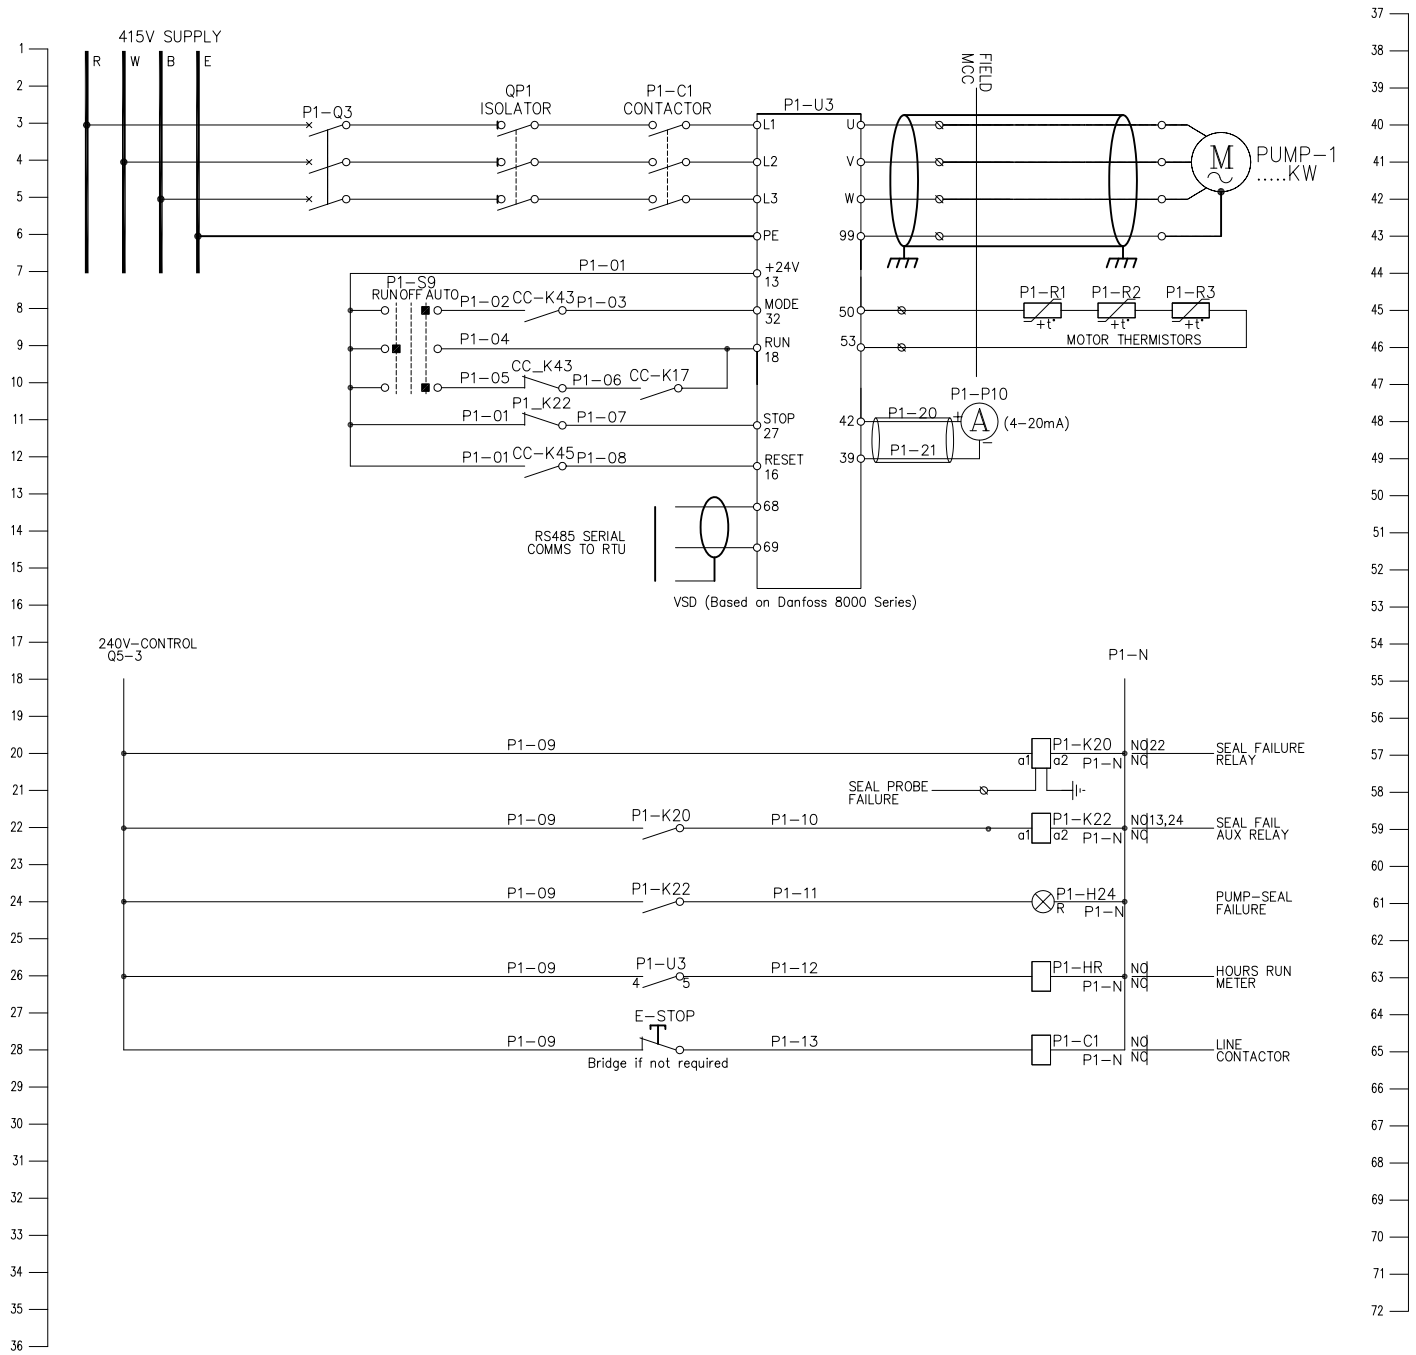

DRAWN BY: GoldCoastWater	PROJECT OFFICER	DESIGN NOT TO BE AMENDED WITHOUT REFERENCE TO DESIGN PROJECT OFFICER		BAR SCALES	
	DESIGN/DRAWN NJK				
	DWG CHKD		PROJECT FILE NAME G:BUS.REC./06-07-863		
	DES CHKD		RECORDS FILE NO. / SURVEY FOLDER NO.		
TELEPHONE: (07) 5581 6661	DATE / APPROVED	No. / AMENDMENT / APPROVED	SURVEYED BY / DATE / SURVEY CHKD	DO NOT SCALE, USE FIGURED DIMENSIONS ONLY	

Gold Coast City Council — GoldCoastWater

GOLD COAST CITY COUNCIL
PO BOX 5042, GOLD COAST MC 9729

ACCEPTED

FOR PROJECT ENQUIRIES
REFER .....EXT .....

DATE

SCHEMATIC WIRING DIAGRAM WASTEWATER PUMP STATION

VARIABLE SPEED DRIVE – DANFOSS

PROJECT No. SS12

DATE MICROFILMED / /

SHEET 3 OF 6

DRAWING No. 06-07-863