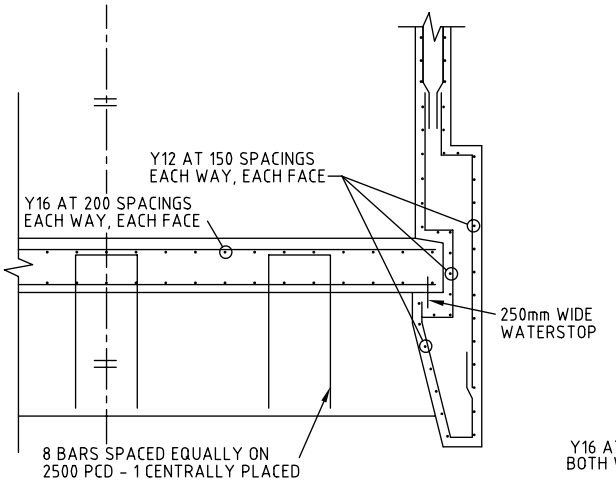

REINFORCEMENT DETAIL

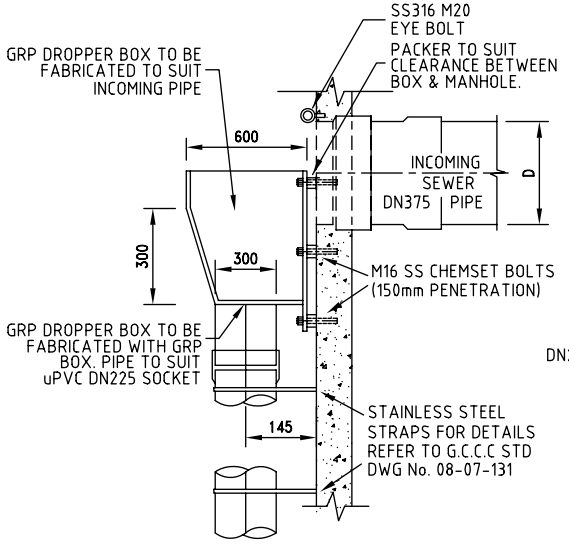

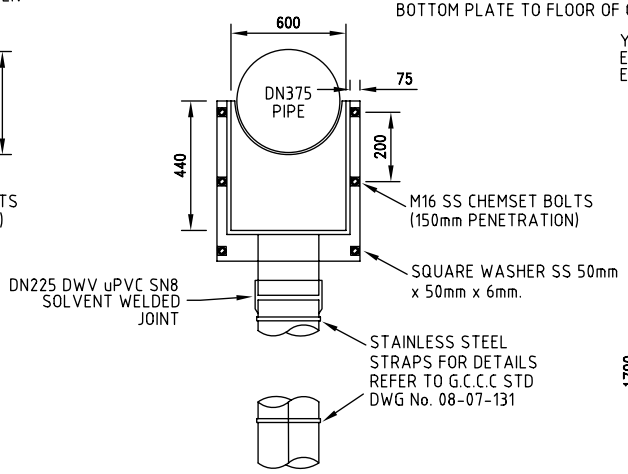

DROP BOX & DROP PIPE DETAILS
FOR ø375 MAIN

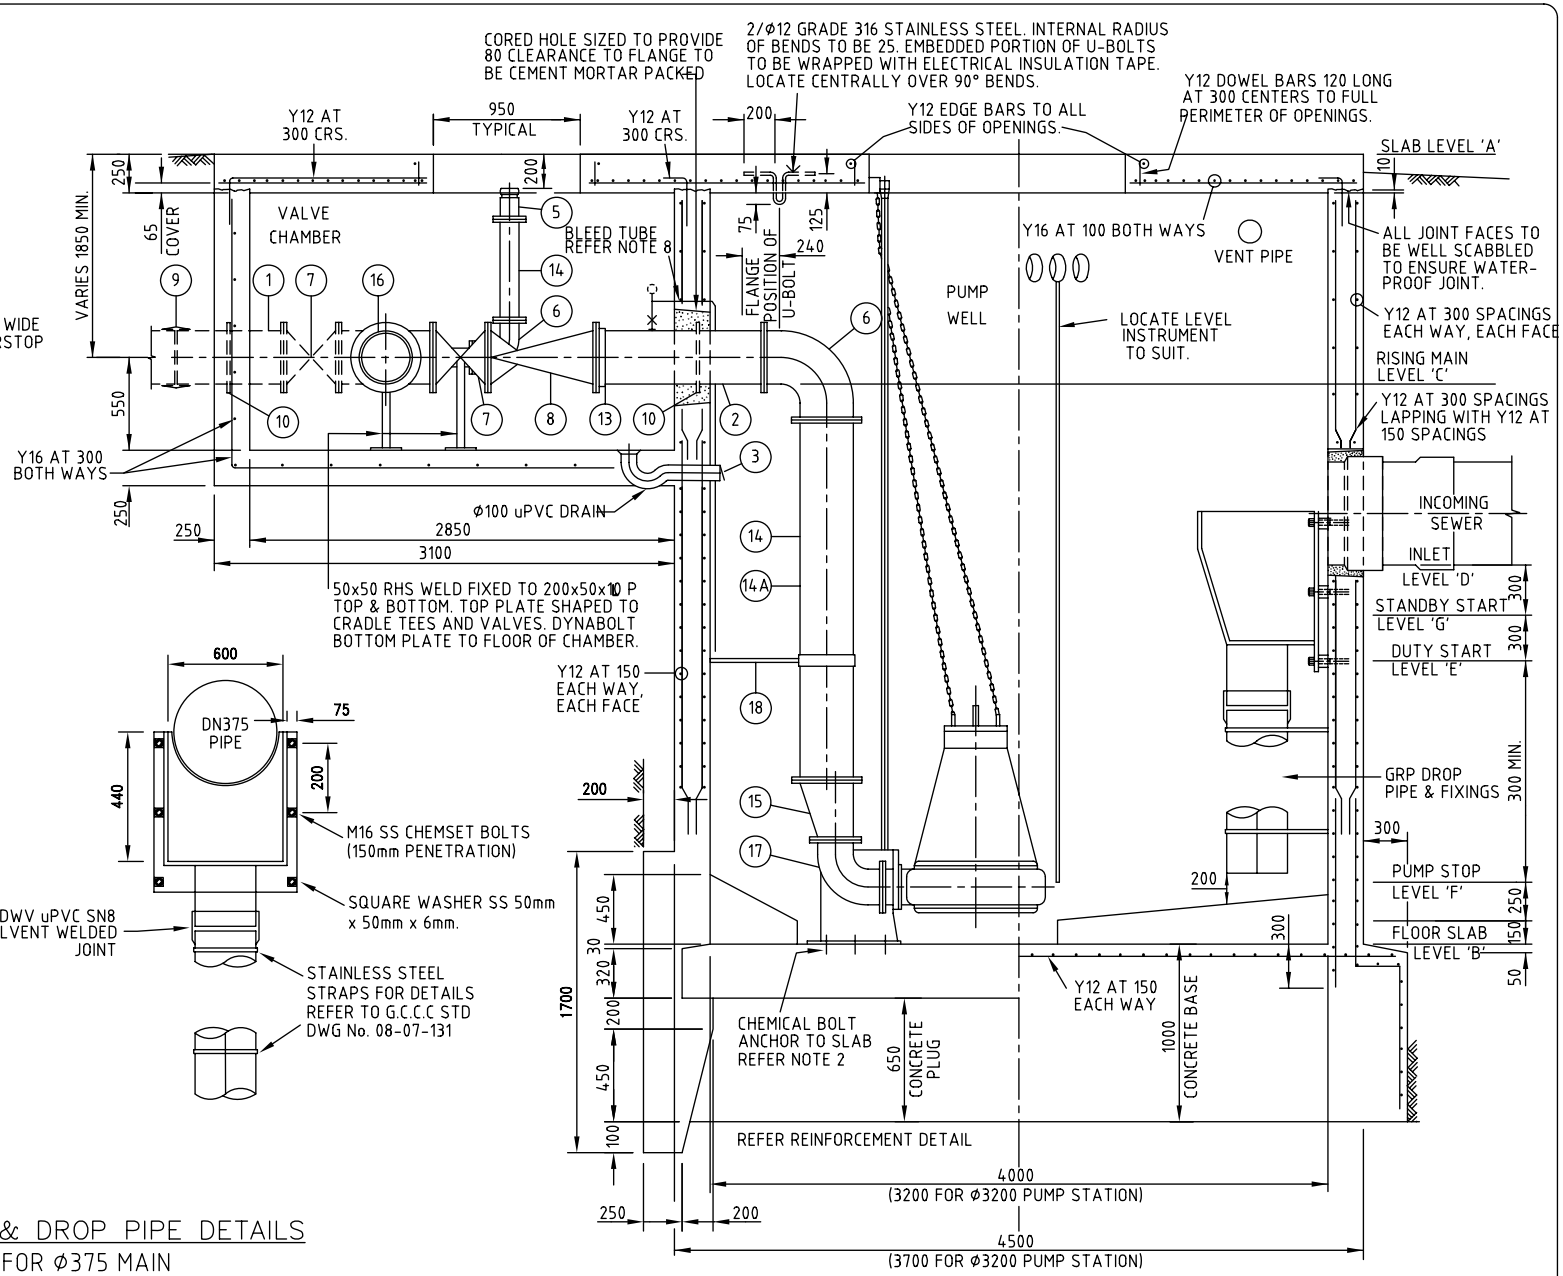

SECTION A – A

NOTES:

1. REFER TO NOTES ON SHEET 1.
2. LARGER SEWER MAIN DROP BOXES SHALL ALLOW STANDARD SEWER PLUG TO BE INSERTED IN MAIN.

Gold Coast City Council

GOLD COAST CITY COUNCIL
PO BOX 5042
GOLD COAST MC 9729

THIS DRAWING IS NOT TO BE AMENDED WITHOUT REFERENCE TO STANDARDS COMMITTEE

CONTROLLED DOCUMENT

DO NOT SCALE
TAKE FIGURED DIMENSIONS ONLY

DRAWN BY G.C.W

PASSED 08/07/08 D. HAYMAN

APPROVED 08/07/08 R. WENT

No.	AMENDMENT	APPROVED	DATE	ISSUED

STANDARD DRAWING

TYPICAL SEWERAGE PUMP STATION 3200 Dia & 4000 Dia (SHEET 2 OF 3)

MICROFILMED

STANDARD DRAWING No.
08–07–132

ISSUE
2008 EDITION